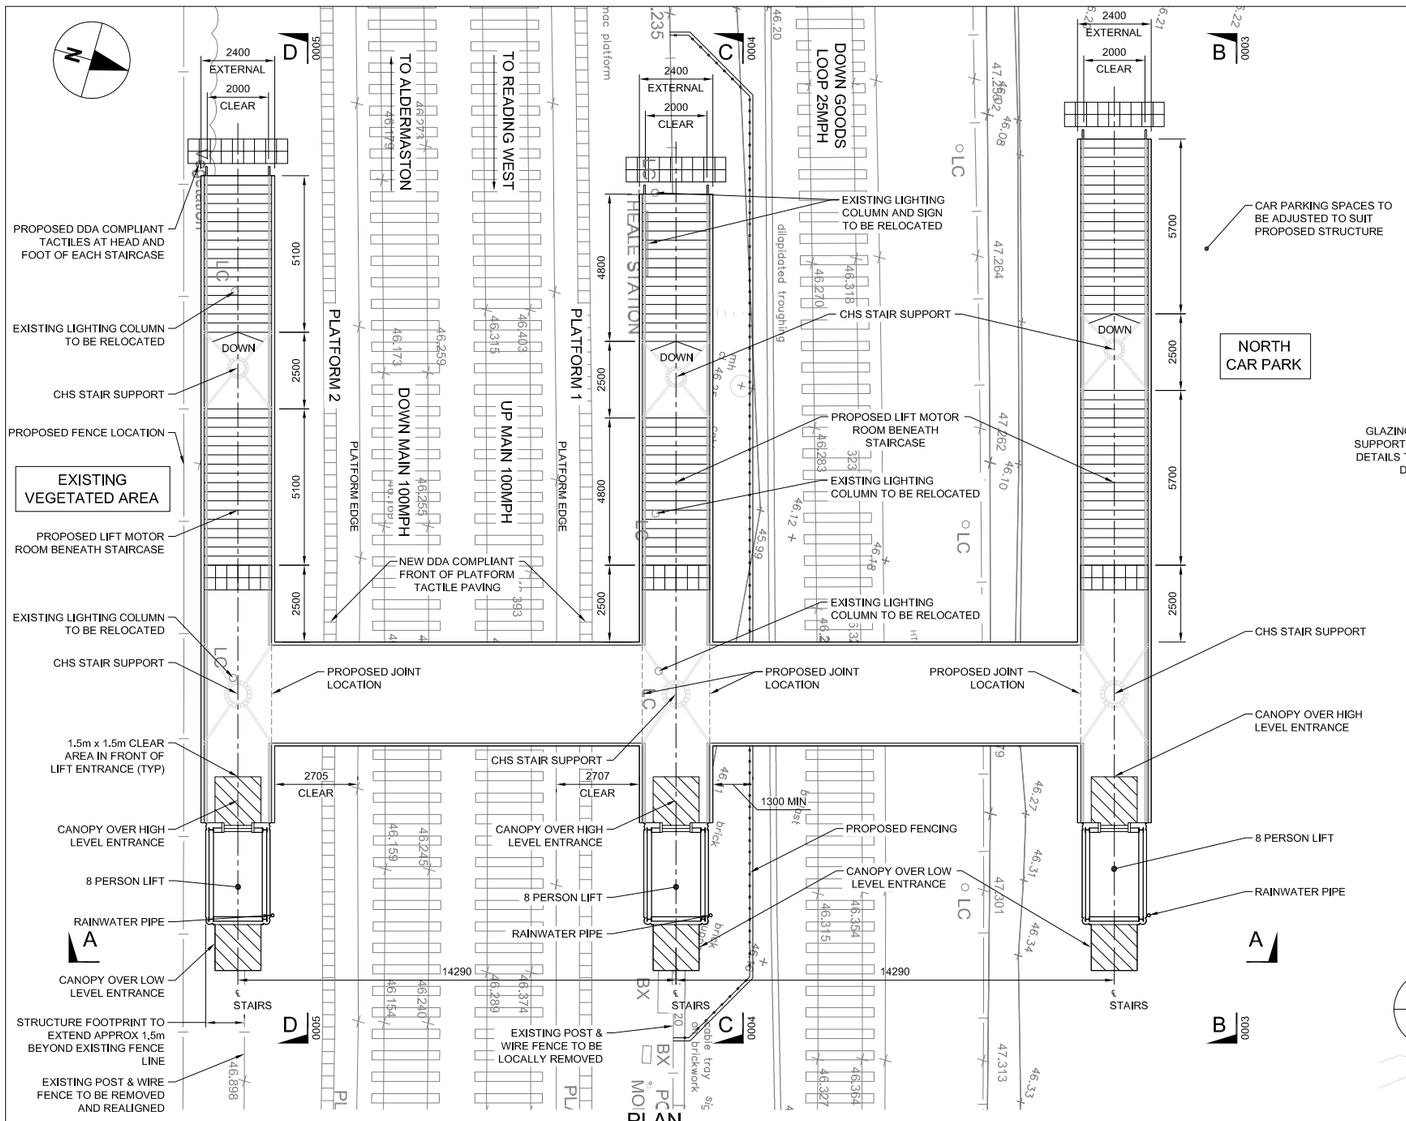

PLAN

SCALE 1:100@A1, 1:200@A3

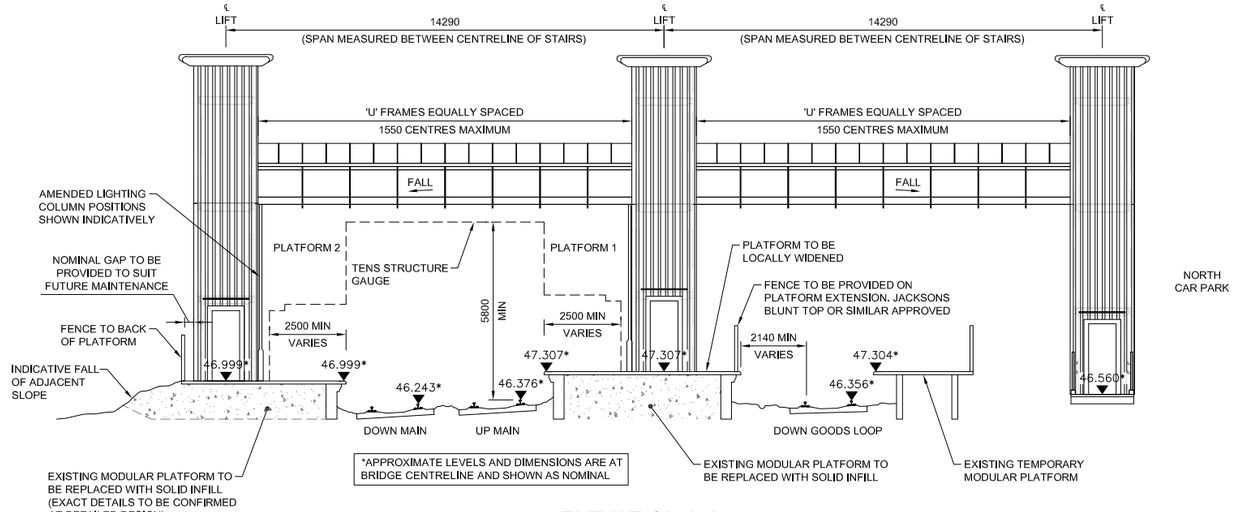

ELEVATION A-A

SCALE 1:100@A1, 1:200@A3

NOTES:

1. DO NOT SCALE FROM THIS DRAWING.
2. ALL DIMENSIONS ARE IN mm UNLESS STATED OTHERWISE.
3. THESE DRAWINGS ARE TO BE READ IN CONJUNCTION WITH THE CIVILS AND ANY OTHER SPECIALIST AND DISCIPLINE DRAWINGS SPECIFICATIONS AND DESIGN RISK ASSESSMENTS.
4. LEVELS ARE IN METRES AND ARE TO LOCAL DATUM INFORMATION.
5. NEW WORKS TO COMPLY WITH DEPARTMENT FOR TRANSPORT-ACCESIBLE TRAIN STATION DESIGN FOR DISABLED PEOPLE: A CODE OF PRACTICE VERSION 3.
6. WAY FINDING SIGNAGE TO BE PROVIDED IN ACCORDANCE WITH THE TRAIN OPERATING COMPANY'S REQUIREMENTS.
7. LOCATION OF EXISTING SERVICES WITHIN THE PLATFORM ARE REQUIRED TO BE ESTABLISHED. IT IS ASSUMED THAT ALL SERVICES CAN BE PERMANENTLY RELOCATED SO AS TO AVOID THE STRUCTURES FOOTPRINT.
8. CORDROY TACTILE PAVIORS SHALL BE INSTALLED AT BOTH THE TOP AND BOTTOM OF THE PROPOSED FOOTBRIDGE STAIRWAYS AND SHALL BE OF CONTRASTING COLOUR TO THE SURROUNDING AREA.
9. PROPOSED LIGHTING COLUMN LOCATIONS HAVE NOT BEEN SHOWN HOWEVER SUFFICIENT CLEARANCE HAS BEEN PROVIDED BETWEEN THE BRIDGE STRUCTURE AND PLATFORM EDGE.

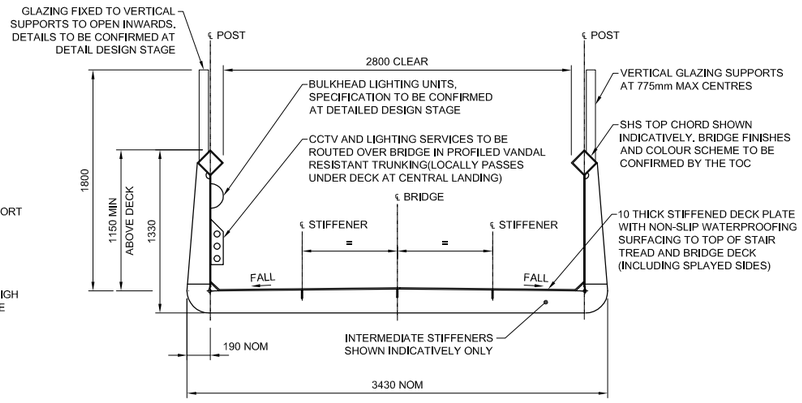

TYPICAL SECTION THROUGH BRIDGE SPAN

SCALE 1:25@A1, 1:50@A3

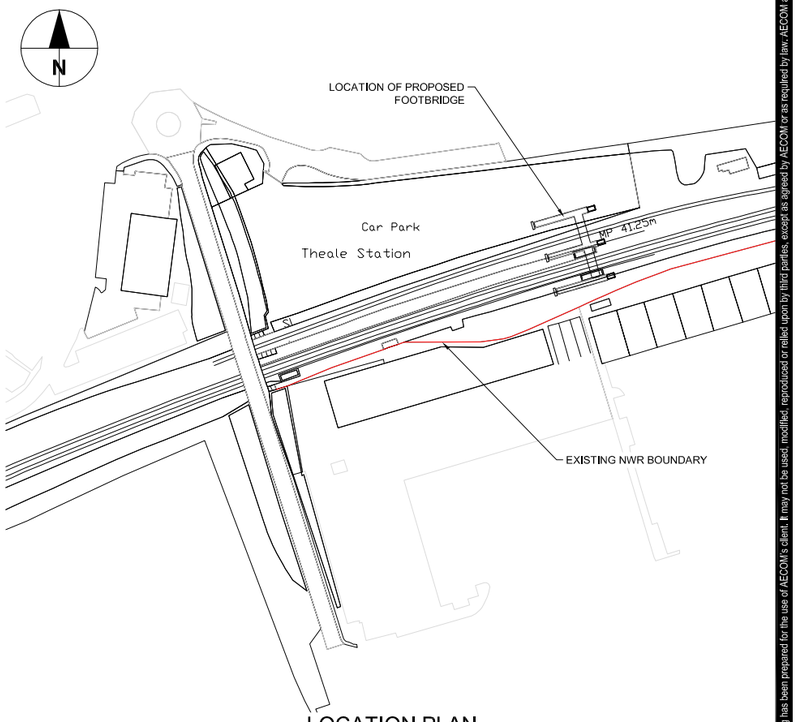

LOCATION PLAN

SCALE 1:1250@A1, 1:2500@A3

AECOM

PROJECT

THEALE RAILWAY STATION ACCESS FOR ALL FOOTBRIDGE OUTLINE DESIGN ELR BHL, 41 miles 406 yards

CLIENT

First Great Western

CONSULTANT

AECOM
Colmore Plaza
Colmore Circus Queensway
Birmingham B4 6AT
0121 262 1900 tel 0121 262 1999 fax
www.aecom.com

ISSUE/REVISION

I/R	DATE	DESCRIPTION
-	2013-02-15	FOR FORM 1 APPROVAL

KEY PLAN

PROJECT NUMBER

60280245

SHEET TITLE

PROPOSED GENERAL ARRANGEMENT
SHEET 1 OF 4

SHEET NUMBER

60280245-SHT-20-0000-S-0002

This drawing has been prepared for the use of AECOM's client. It may not be used, modified, reproduced or relied upon by third parties, except as agreed by AECOM or as required by law. AECOM accepts no responsibility, and denies any liability whatsoever, to any party that uses or relies on this drawing without AECOM's express written consent. Do not scale this document. All measurements must be obtained from the stated dimensions.

ISO A1 594mm x 841mm
Project Management Initials: Designer: Checked: Approved:
Last Plotted:
Last saved by: DABBSJ
Dwg name: F:\Structures\03 Projects\02 Live Projects\Theale Footbridge Feasibility\CAD\02-SHEETS\S\60280245-SHT-20-0000-S-0002 to 0005.dwg User: Plot time: 21-02-13 @ 4:42pm
Filename: F:\STRUCTURES\03 PROJECTS\02 LIVE PROJECTS\THEALE FOOTBRIDGE FEASIBILITY\CAD\02-SHEETS\S\60280245-SHT-20-0000-S-0002 TO 0005.DWG
2013-02-21
Printed on ___% Post-Consumer Recycled Content Paper