ISO A1 594mm x 841mm
Project Management Initials: Designer: ____ Checked: ____ Approved: ____
Last saved by: DABBSJ Last Plotted:
Dwg name: F:\Structures\03 Projects\02 Live Projects\Theale Footbridge Feasibility\CAD\02-SHEETS\S\60280245-SHT-20-0000-S-0002 to 0005.DWG User: Plot time: 21-02-13 @ 4:38pm
Filename: F:\STRUCTURES\03 PROJECTS\02 LIVE PROJECTS\THEALE FOOTBRIDGE FEASIBILITY\CAD\02-SHEETS\S\60280245-SHT-20-0000-S-0002 TO 0005.DWG
2013-02-21
Printed on ___% Post-Consumer Recycled Content Paper

NOTES:

1. REFER TO DRAWING 60280245-SHT-20-0000-0002 FOR GENERAL NOTES.
2. LIFT DIMENSIONS BASED ON BS EN 81-70:2003. TYPE 2 LIFT AND ARE TO BE CONFIRMED AT DETAILED DESIGN STAGE.
3. ALL STEPS ARE TO RECEIVE ANTI-SLIP SURFACING AND NOSINGS OF A CONTRASTING COLOUR TO THE STEP.
4. STAIRWAY HANDRAILS SHALL BE PAINTED, MATT FINISH, COLOUR TO CONTRAST WITH THEIR BACKGROUND TO INCREASE VISIBILITY.
5. LIASON REQUIRED WITH LIFT MANUFACTURER REGARDING REQUIREMENTS FOR LIFT ENTRANCES, GUIDE AND RAM FIXINGS WITHOUT COMPROMISING STRUCTURAL FINISHES.
6. JOINTS BETWEEN BRIDGE AND LIFT TO BE CONFIRMED AT DETAILED DESIGN STAGE.

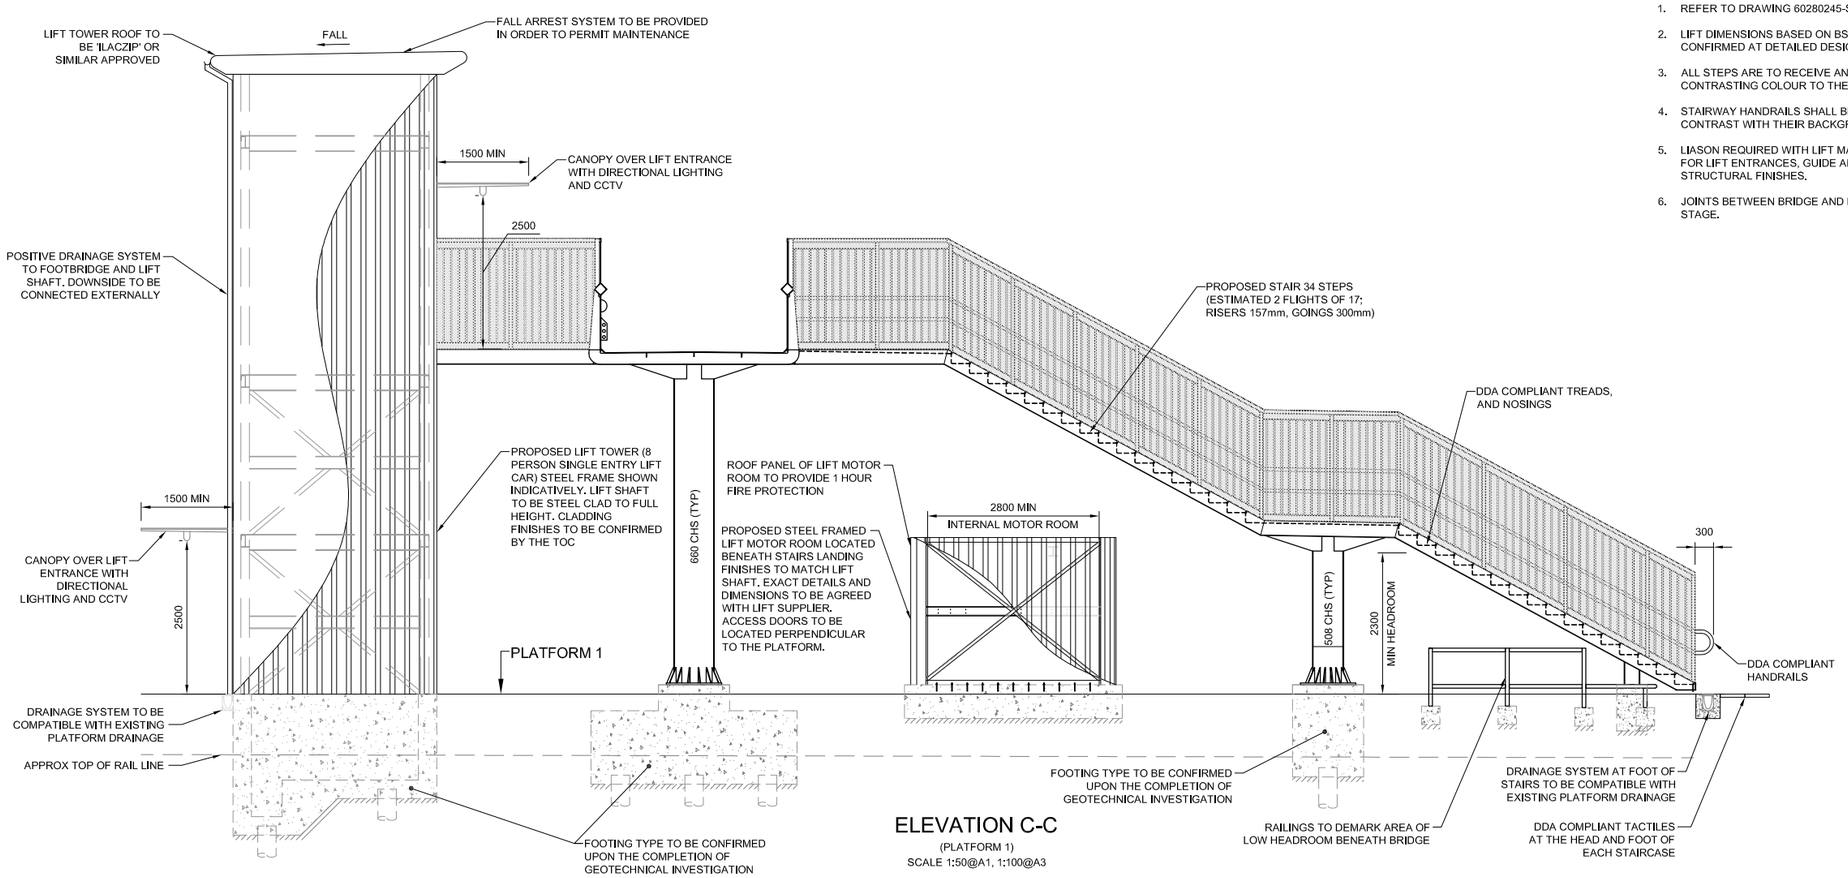

ELEVATION C-C

(PLATFORM 1)
SCALE 1:50@A1, 1:100@A3

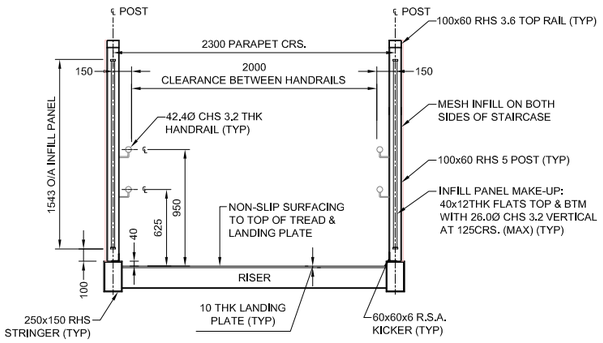

TYPICAL SECTION THROUGH STAIR LANDING

SCALE 1:25@A1, 1:50@A3

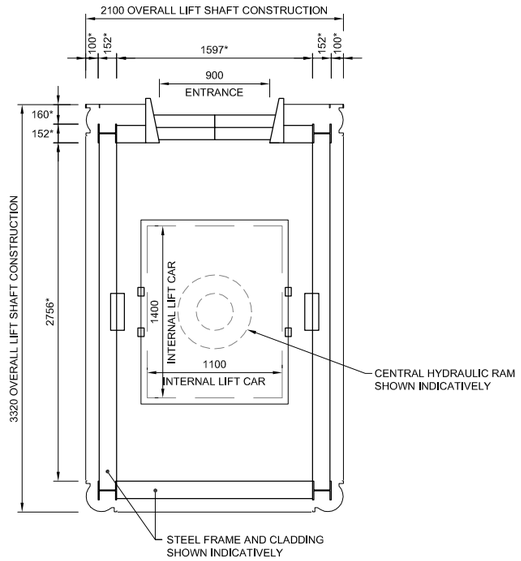

TYPICAL DETAIL ON 8 PERSON LIFT SHAFT AT PLATFORM LEVEL (PLATFORM 1)

SCALE 1:25@A1, 1:50@A3

DIMENSIONS MARKED THUS * ARE NOMINAL AND TO BE CONFIRMED AT DETAILED DESIGN STAGE

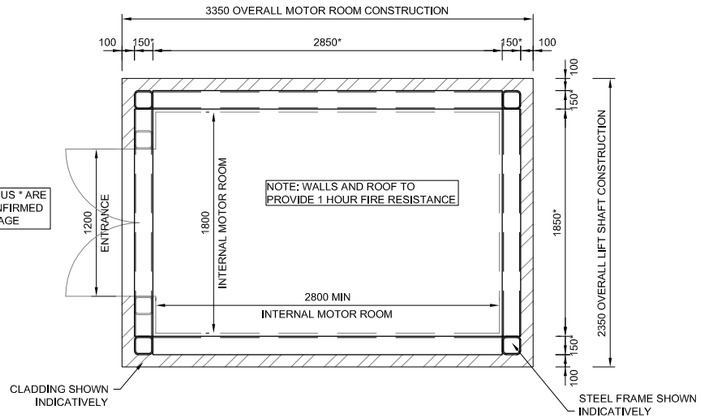

TYPICAL DETAIL ON LIFT MOTOR ROOM (PLATFORM 1)

SCALE 1:25@A1, 1:50@A3

This drawing has been prepared for the use of AECOM's client. It may not be used, modified, reproduced or relied upon by third parties, except as agreed by AECOM or as required by law. AECOM accepts no responsibility, and denies any liability whatsoever, to any party that uses or relies on this drawing without AECOM's express written consent. Do not scale this document. All measurements must be obtained from the stated dimensions.

AECOM

PROJECT

THEALE RAILWAY STATION ACCESS FOR ALL FOOTBRIDGE OUTLINE DESIGN ELR BHL, 41 miles 406 yards

CLIENT

First Great Western

CONSULTANT

AECOM
Colmore Plaza
Colmore Circus Queensway
Birmingham B4 6AT
0121 262 1900 tel 0121 262 1999 fax
www.aecom.com

ISSUE/REVISION

I/R	DATE	DESCRIPTION
-	2013-02-15	FOR FORM 1 APPROVAL

KEY PLAN

PROJECT NUMBER

60280245

SHEET TITLE

PROPOSED GENERAL ARRANGEMENT
SHEET 3 OF 4

SHEET NUMBER

60280245-SHT-20-0000-S-0004